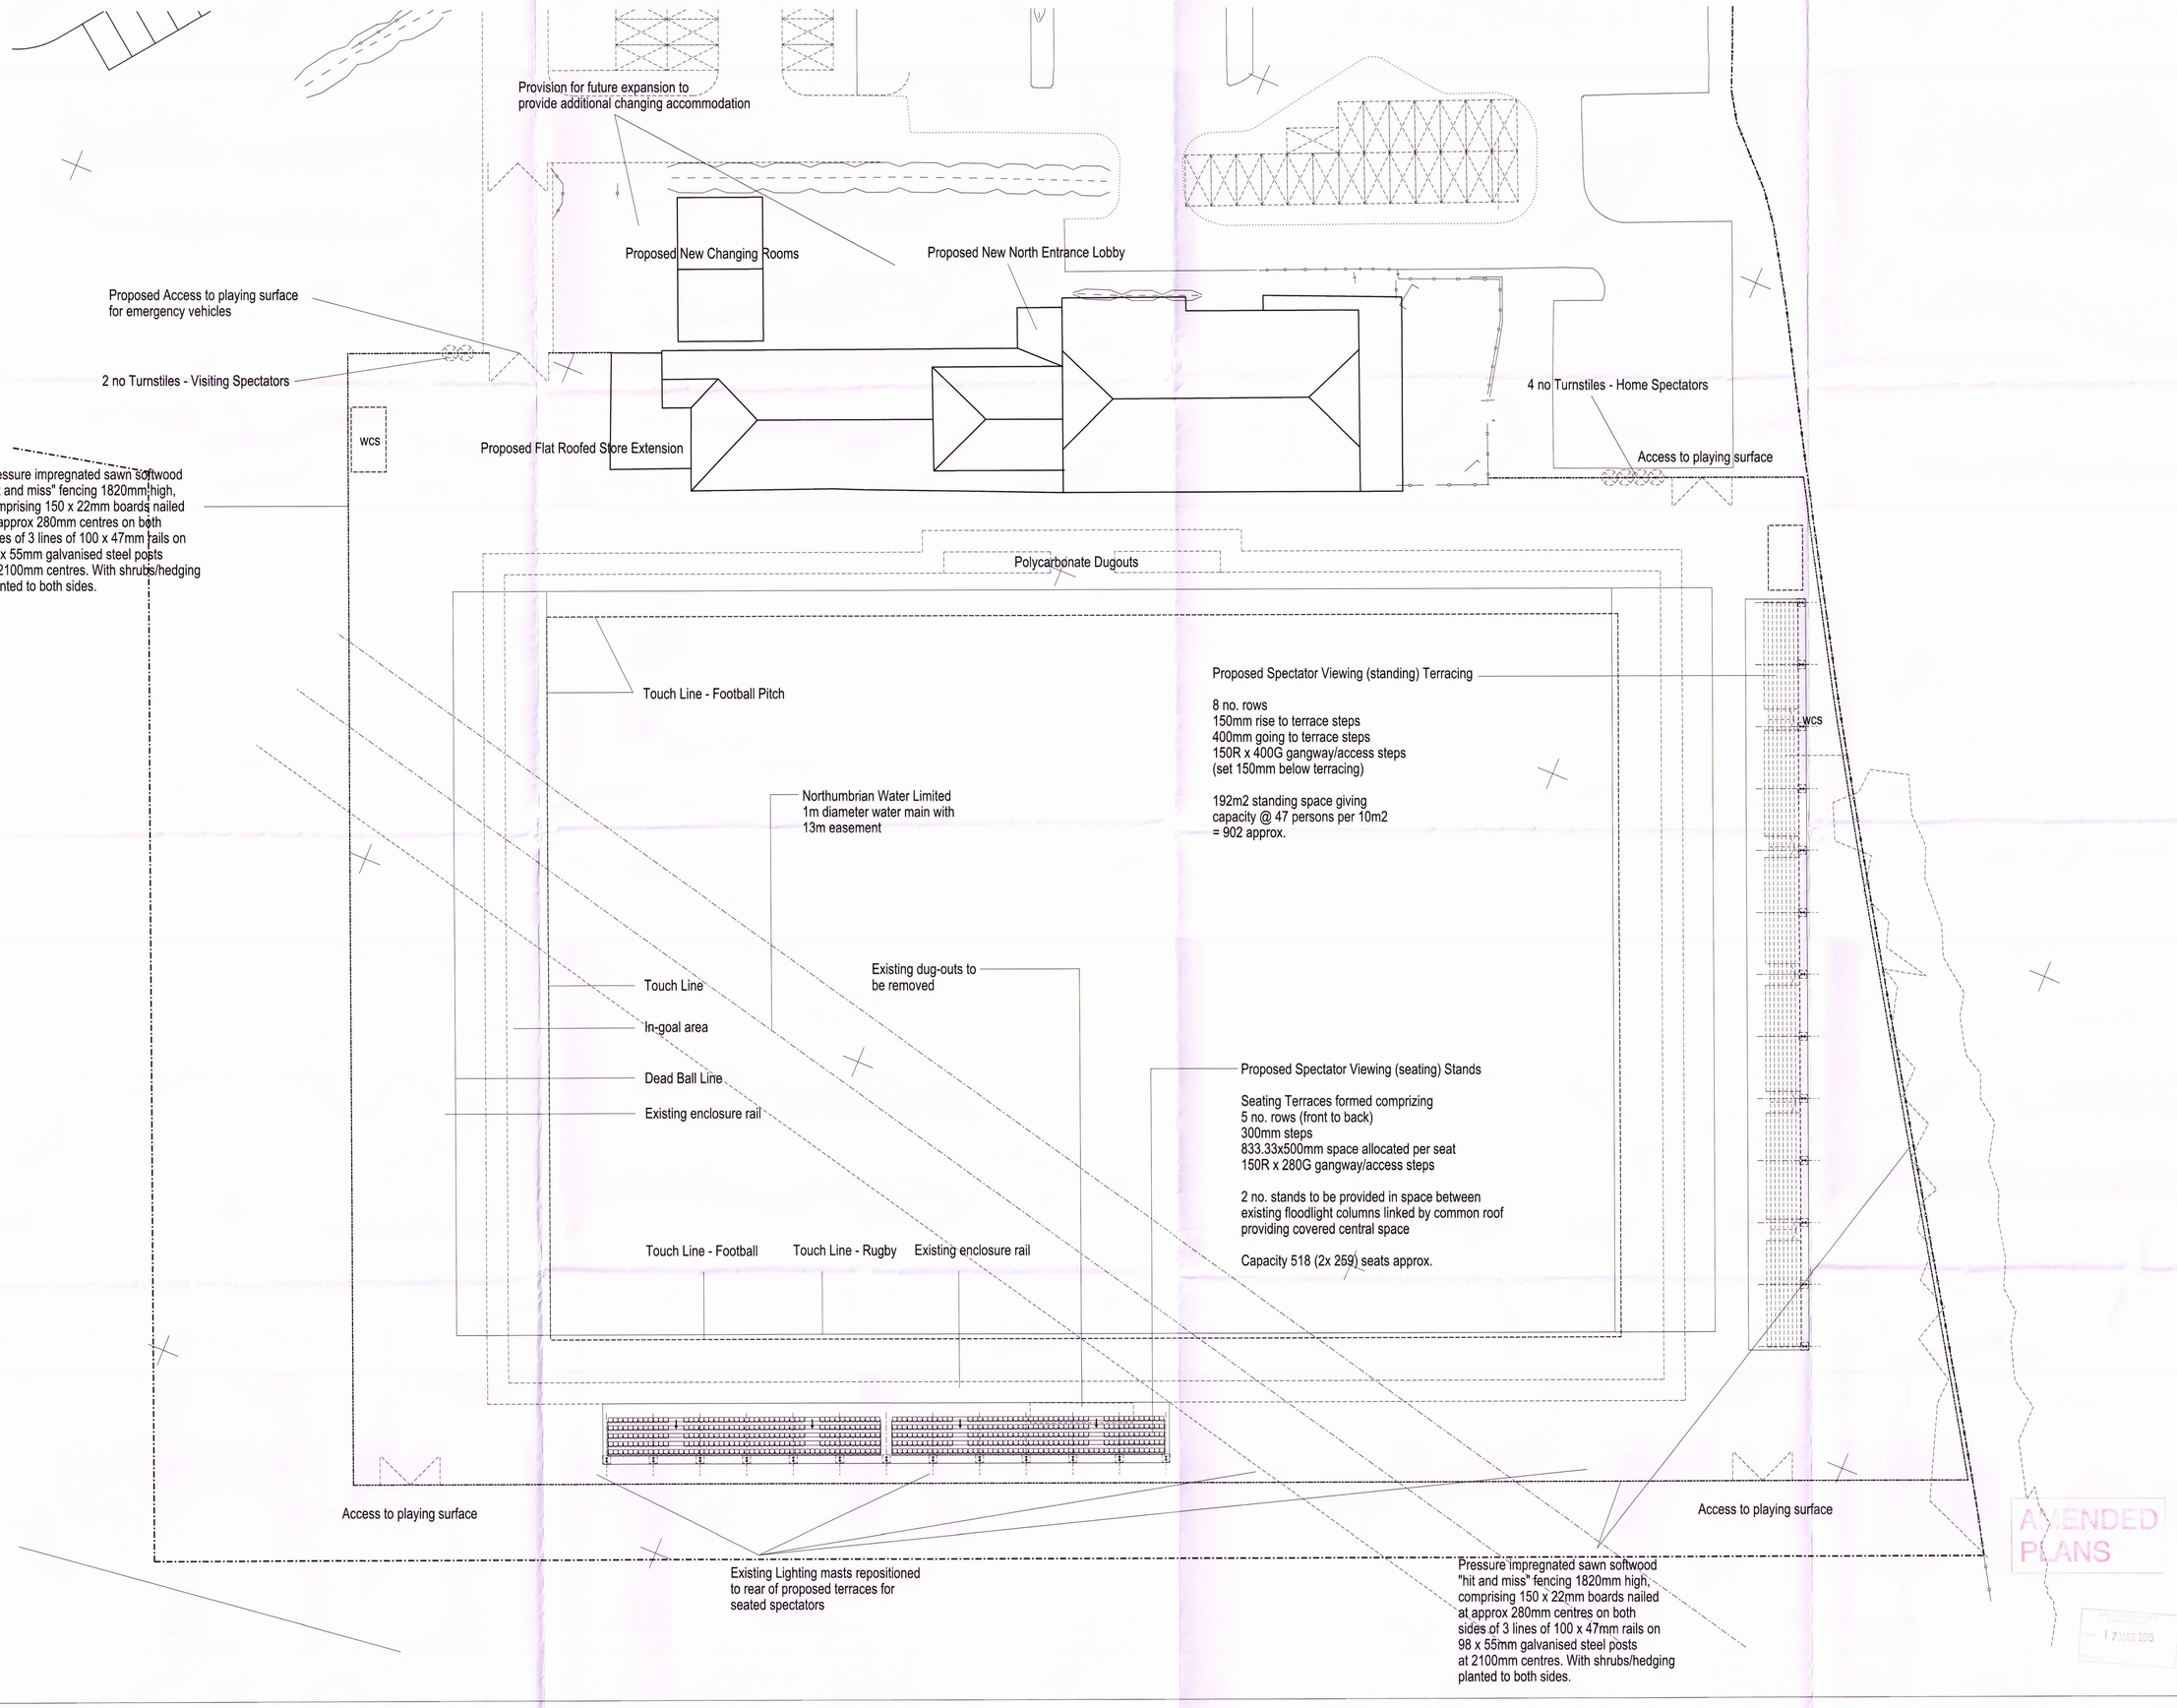

DO NOT SCALE THIS DRAWING.

Architects are to be notified of any discrepancies.
Contractors must check all dimensions on site.
This drawing is subject to copyright laws and is for use on this project only.
This drawing is to be used solely for the information as titled only.
For other information refer to the latest revision of any cross referenced drawings.
To be read in conjunction with relevant design standards/protocols.

REV	DATE	DESCRIPTION	DRN	CKD
A	12.03.2015	Standing and seating terracing positions altered to suit location of water main		JB
#		FIRST ISSUE		

AMENDMENTS

STATUS: Planning

CLIENT: Darlington RFC/AFC Sports Hub

PROJECT NAME: Darlington RFC/AFC Sports Hub

PROJECT ADDRESS: Darlington RFC
Blackwell Meadows
Grange Road, Darlington
County Durham DL1 5HR

DRAWING TITLE: Proposed Clubhouse Enclosures

JOB NO:	DRG NO:	REVISION:
5372	P11	A
DATE: Dec '14	SCALE: 1: 200	SHEET SIZE: A0

AMENDED PLANS

Received 17 MAR 2015

S+SA ARCHITECTS
CRAVEN LODGE, VICTORIA AVENUE,
HARROGATE, N.YORKSHIRE, HG1 5PX
WWW.SSA-ARCHITECTS.CO.UK
T: 01423 856999